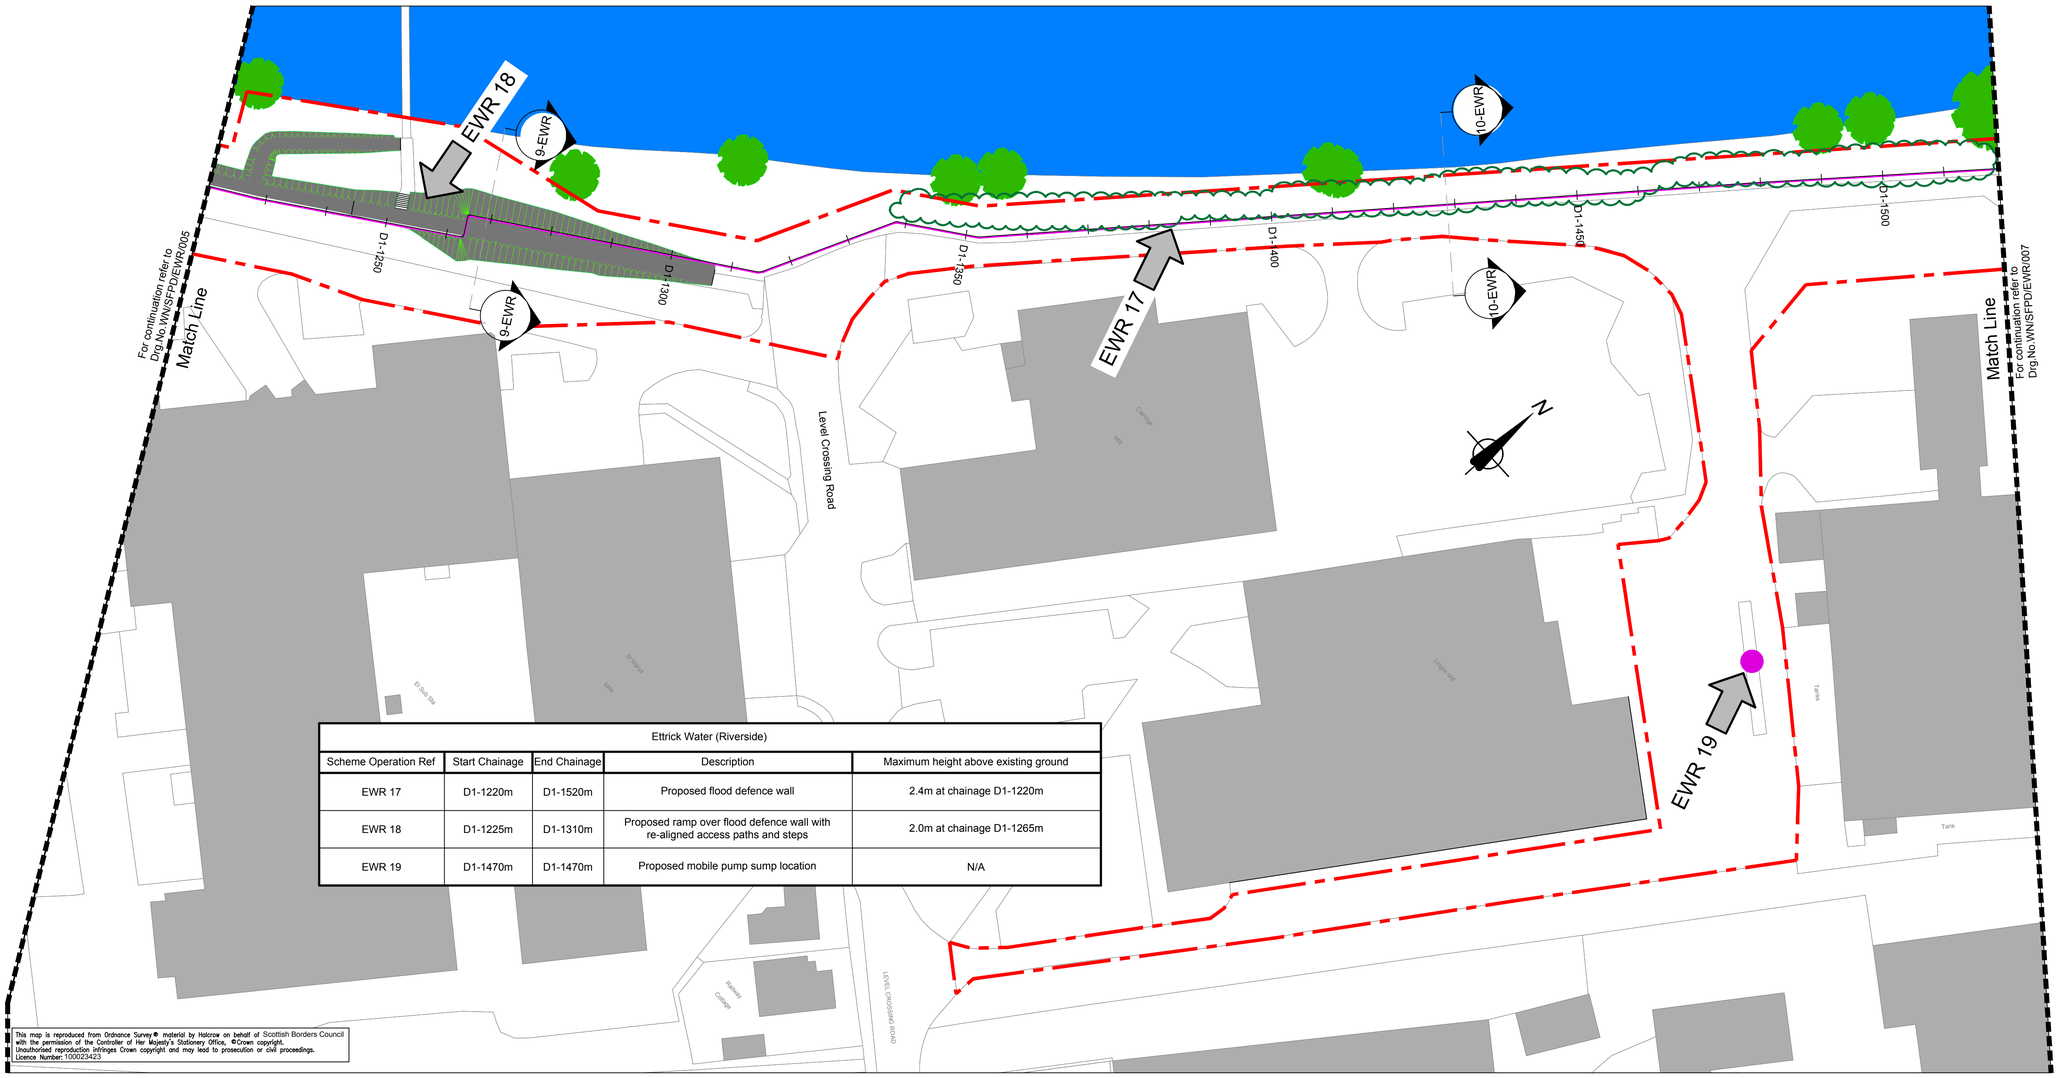

Ettrick Water (Riverside)				
Scheme Operation Ref	Start Chainage	End Chainage	Description	Maximum height above existing ground
EWR 17	D1-1220m	D1-1520m	Proposed flood defence wall	2.4m at chainage D1-1220m
EWR 18	D1-1225m	D1-1310m	Proposed ramp over flood defence wall with re-aligned access paths and steps	2.0m at chainage D1-1265m
EWR 19	D1-1470m	D1-1470m	Proposed mobile pump sump location	N/A

PLAN OF FLOOD PROTECTION OPERATIONS ON ETTRICK WATER (RIVERSIDE)

SCALE 1 : 500

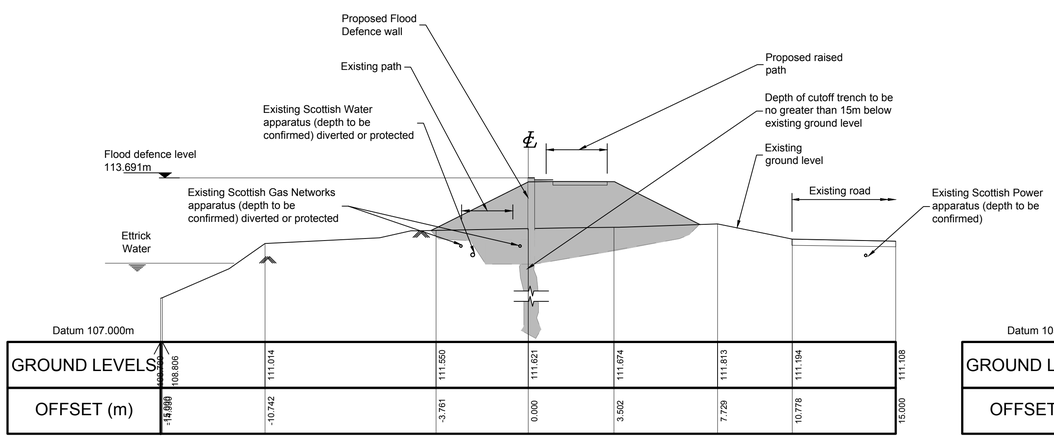

SECTION 9-EWR

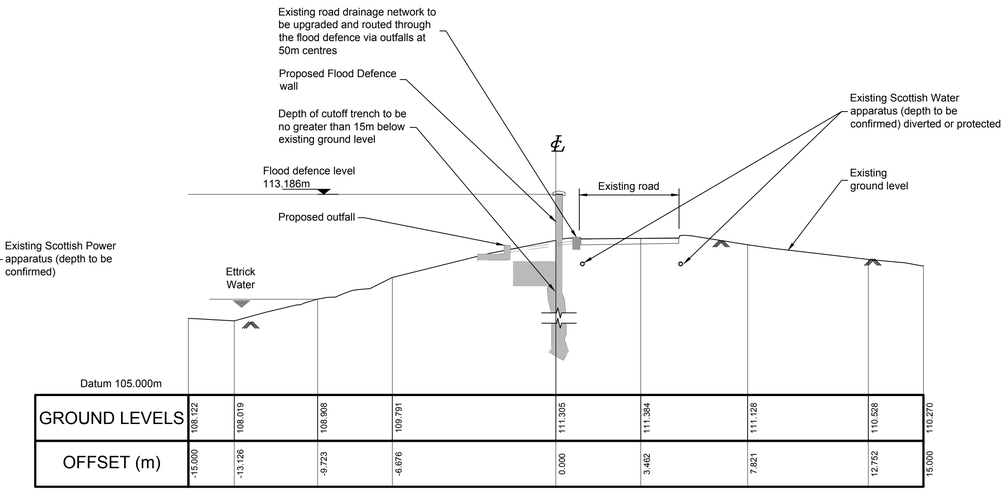

SECTION 10-EWR

Notes:

1. Operations are fully described in Section 4 of the Flood Protection Scheme Operations document.
2. Supplementary Information is included in the Environmental Statement, Planning Statement and Preferred Scheme Report which accompany these drawings.
3. These plans are provided in accordance with the requirements of the Flood Risk Management (Scotland) Act 2009 Section 60 and Schedule 2.
4. Replanting at a rate of two trees for each tree felled (with DBH greater than 100mm) included where described in the Schedule of Operations.
5. All outfalls and pipes which discharge to the watercourses shall require to be surveyed in advance of construction. Where a flood risk exists as a result of backing up of flood waters through these outfalls and pipes, flap valves and outfall structures shall be fitted to those outfalls and pipes.

Flood Protection Operation — EWR

Limit of land affected by the works and of land upon which entry is required for the purpose of carrying out the operations

Flood defence embankment

Access embankment not forming part of the flood protection

Flood defence wall

Flood gate or demountable barrier

Extent of existing trees to be retained where possible

Extent of existing trees expected to be felled

Proposed fenceline

Mobile pump sump

Extent of raised or re-aligned footpath

0 10 20 30 40 50
SCALE 1:500 (A1)
SCALE 1:1000 (A3)
METRES

0 1 2 3 4 5 6 7 8 9 10
SCALE 1:125 (A1)
SCALE 1:250 (A3)
METRES

Rev	By	Chkd	Apprvd	Date	Description
-	-	-	-	-	-

Client

Scottish Borders Council

Halcrow Group Limited
City Park, 368 Alexandra Parade, Glasgow G31 3AU
Tel +44(0)141 552 2000 Fax +44(0)141 552 2525
Glasgow@halcrow.com
www.halcrow.com

Project

SELKIRK FLOOD PROTECTION SCHEME

Drawing

FLOOD PROTECTION OPERATIONS ETTRICK WATER (RIVERSIDE) OPERATIONS SHEET 5

Drawn by: Gordon D McLean	Date: 30/09/11	
Checked by: EF	Date: 30/09/11	
Approved by: SV	Date: 30/09/11	
Drawing No. WN/SFPD/EWR/006	Revision /	

Drawing Scale: 1:500 at A1

Drawing file path & name : W:\Water Res UK\wnsfpd_Selkirk_FPS\File_63_Drawings\Outgoing\Stage 5 - FPS Order\300 - Riverside\WNSFPD-EWR-001 to 008 - Riverside.dwg
Xrefs attached : W:\Water Res UK\wnsfpd_Selkirk_FPS\File_63_Drawings\Outgoing\Stage 5 - FPS Order\005 - Riverside\
User and Plot Date : HookE - 9:1:2012 - 3:1 pm